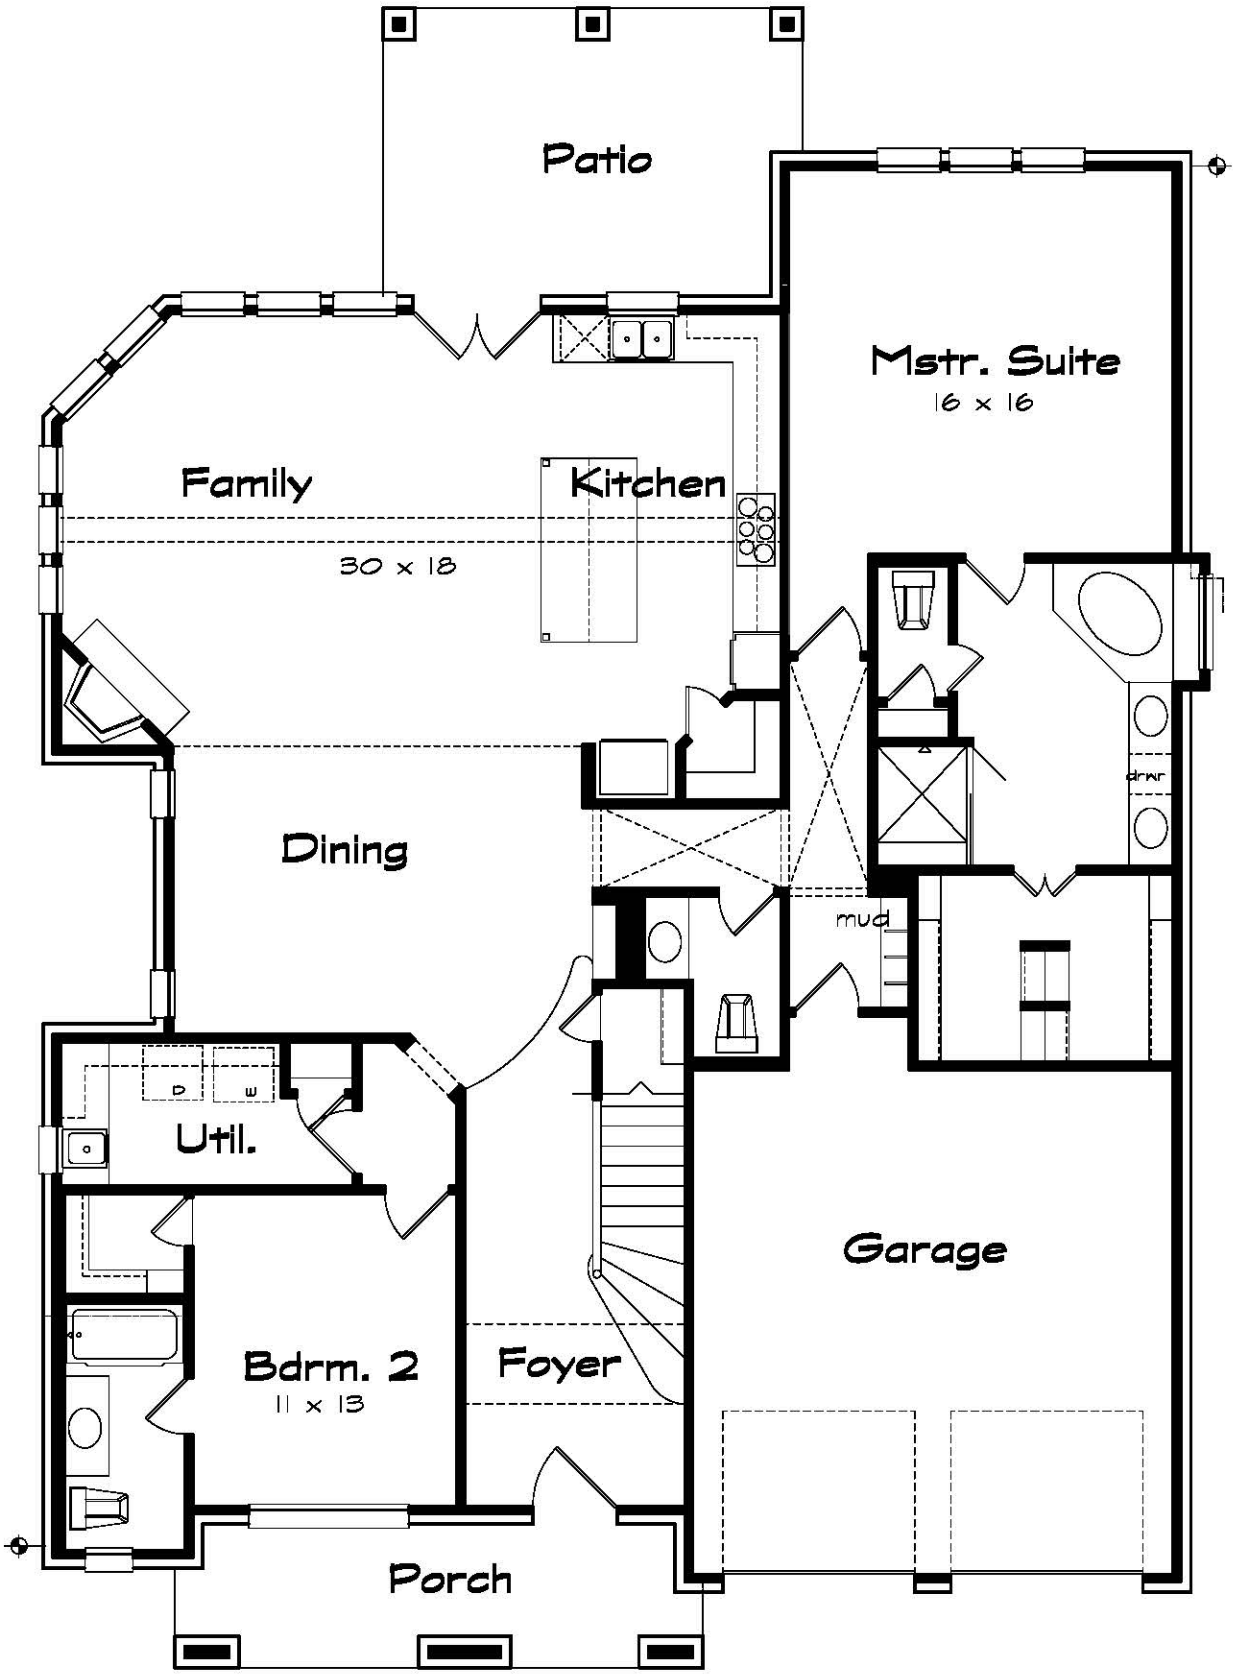
Patio
Mstr. Suite
16 x 16
Family
Kitchen
30 x 18
Dining
drwr
mud
D
W
Util.
Garage
Bdrm. 2
11 x 13
Foyer
Porch

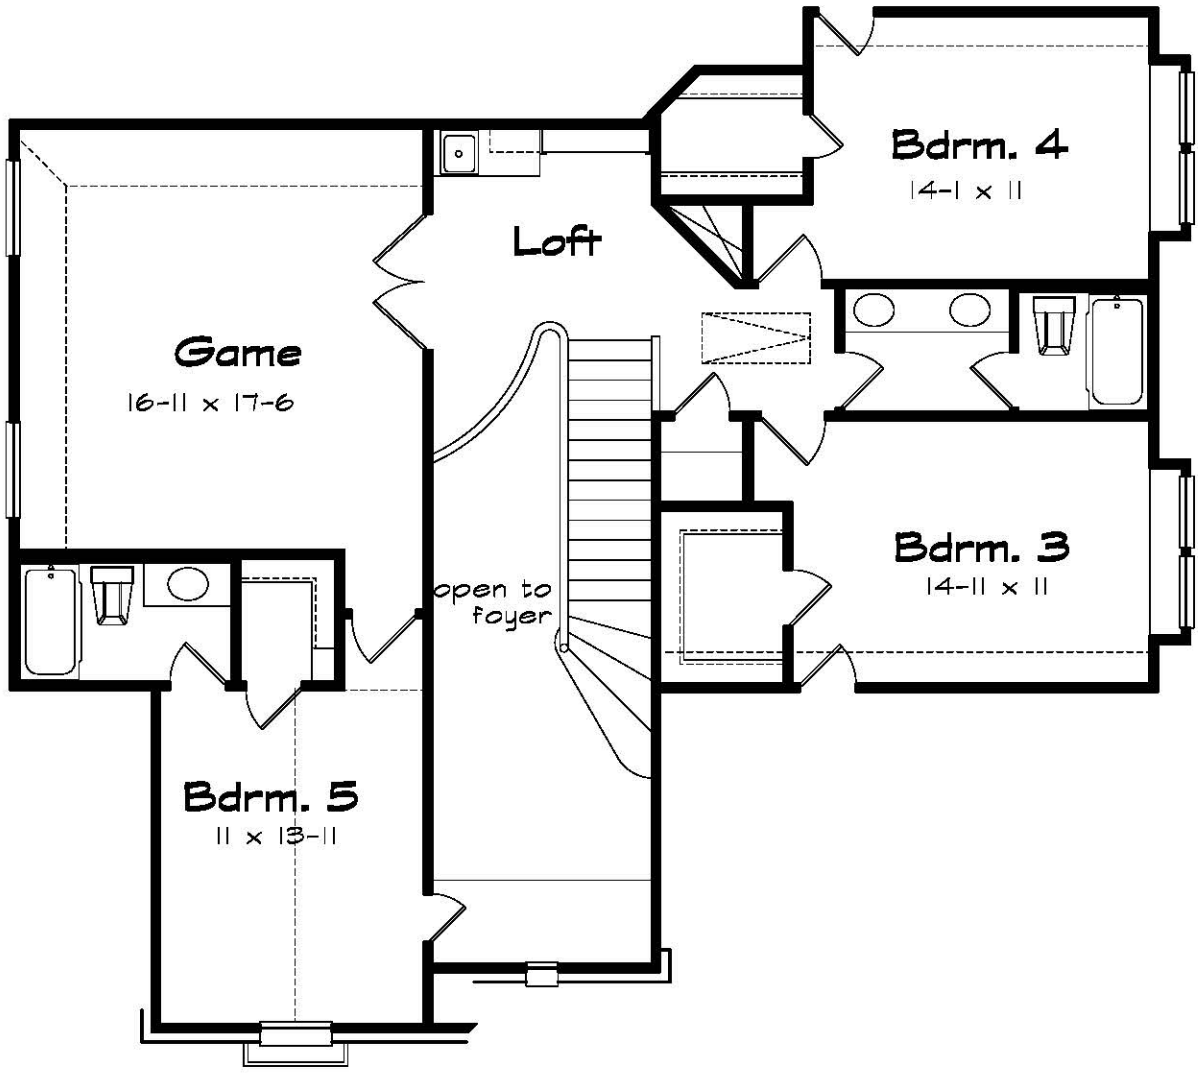
Bdrm. 4
14-1 x 11
Loft
Game
16-11 x 17-6
open to
foyer
Bdrm. 3
14-11 x 11
Bdrm. 5
11 x 13-11